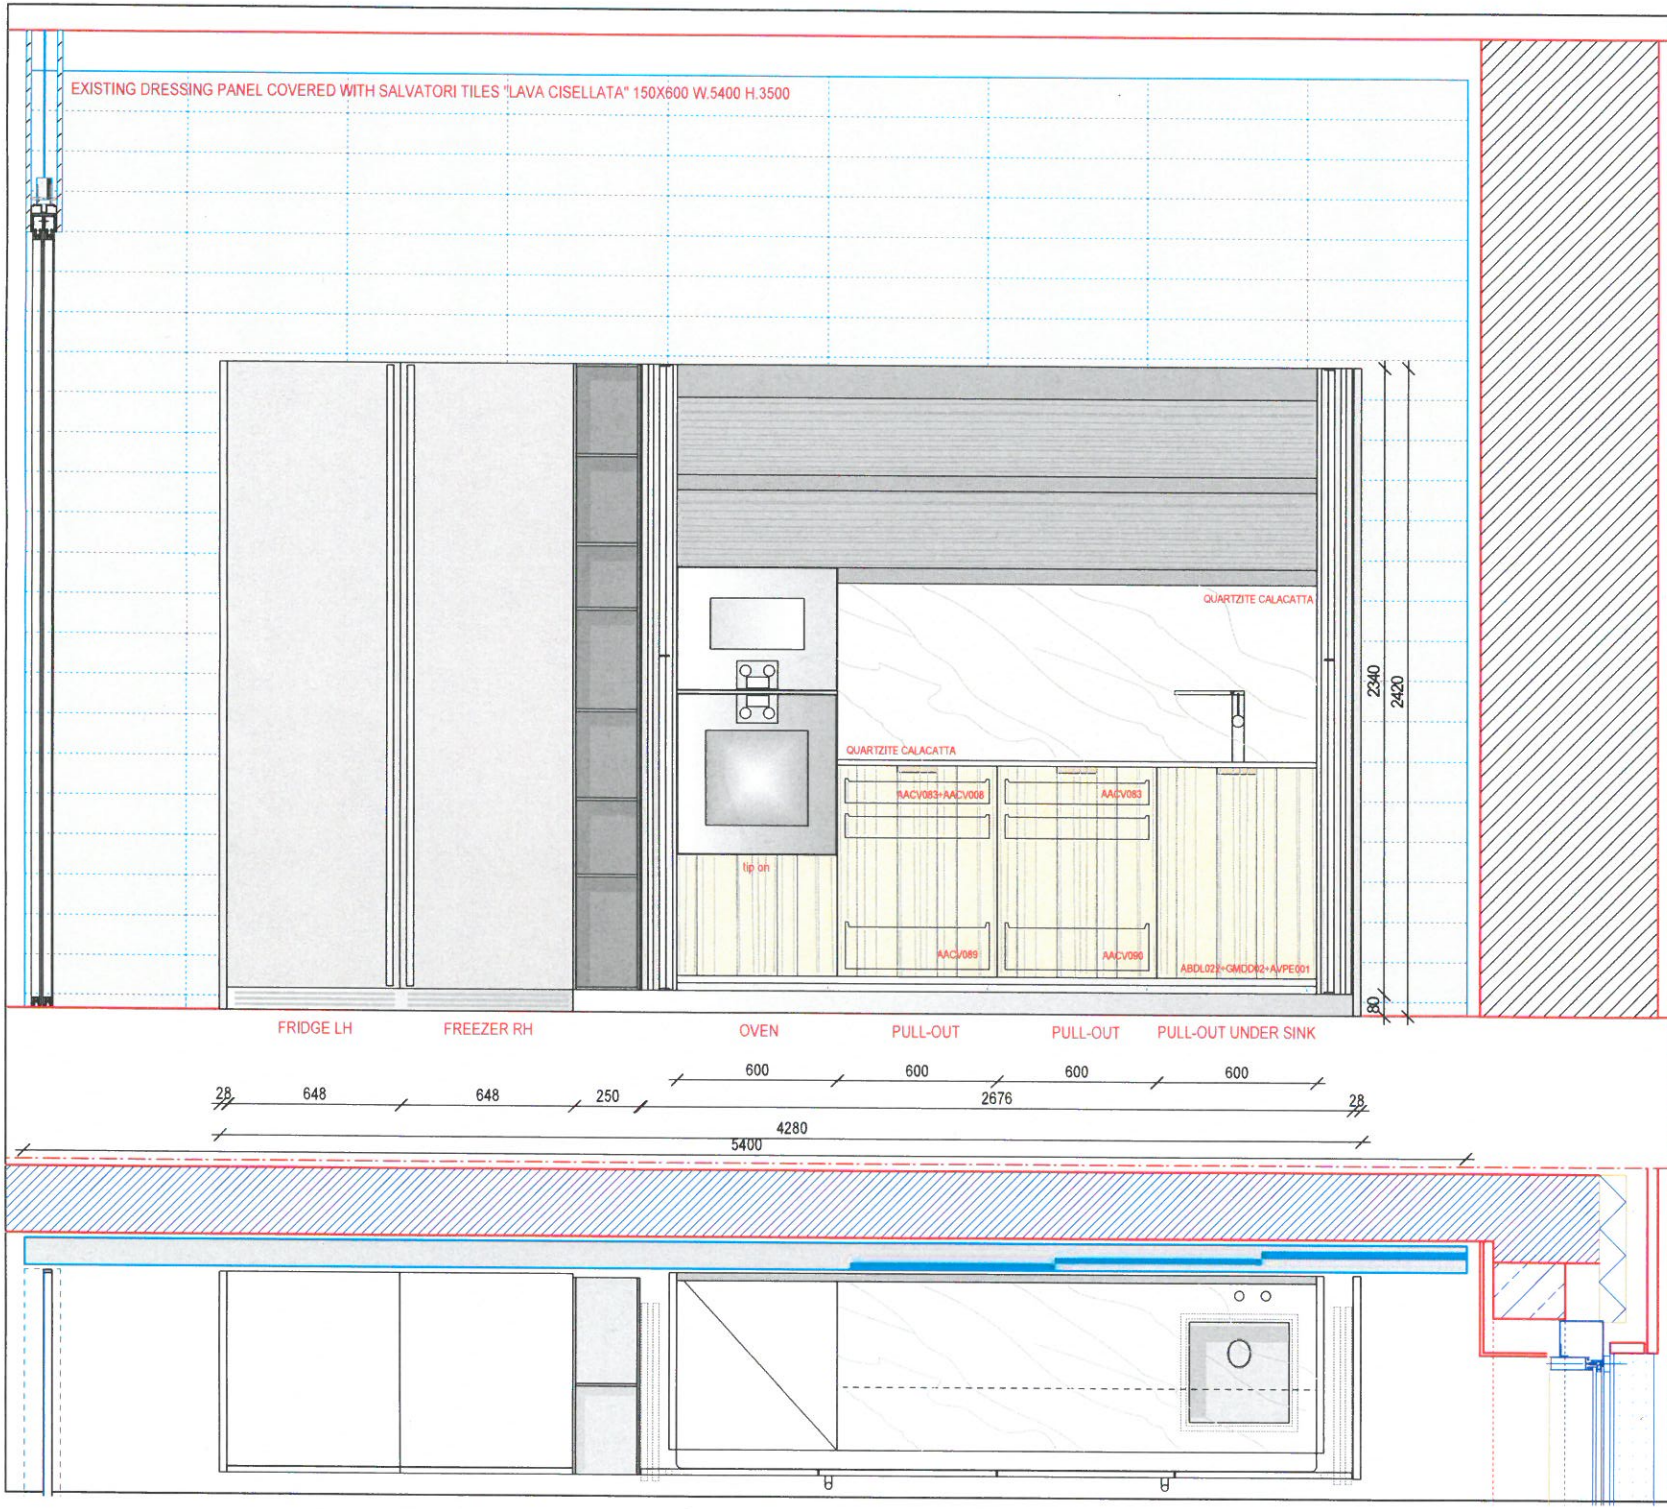

HIDE TALL UNITS

CARCASS:
MELAMINE GRAPHITE GREY OAK

EXTERNAL DOORS FINISH:
PEBBLE GREY POLYESTER+ SIDE PANELS
OR
TITANIUM METALS

HANDLE GRIP

INTERNAL DOORS FINISH:
3D CORE WALNUT
HANDLE 3D

PLINTH:
H.80 S.STEEL

TOP:
N. 1 QUARTZITE CALACATTA W.1800 TH. 20 DP.630(TMRCMA5)
N. 1 BACK PANEL IN QUARTZITE CALACATTA W. 1800 (SIBEMA18)

N.1 OPEN-FACED TALL UNITS P.735 (CARHY025)

N. 1 UNDER-MOUNTED SINK IN QUARZITE CALACATTA 375X375 (LCONAA102 +ALER01S+ALEN001+ALQQ006)

TAP:
N.1 KWC ONO TAP STEEL (ETYRHUB01_10.151.413.700FL)

EASY ACCESSORIES:
N.1 AACV083+AACV008
N.1 AACV089
N.1 AACV083
N.1 AACV090

N.1 SET DUSTBINS TECNOKIT T2 FOR UNDERSINK BASE UNIT W.600 (ABDL022)
N.1 KIT LAMPS FOR UNDERSINK BASE UNIT W.600 (GMDD02+AVPE001)

ELECTRICAL APPLIANCES GAGGENAU BY CLIENT:
N.1 FRIDGE LH L.610 MOD. RC 462 301
N.1 FREEZER RH L.610 MOD. RF 461 301
N.1 OVEN LH W.600 MOD. BOP 251 111
N.1 COMBI-STEAM LH W.600 MOD. BSP 251 111

APPROVAL SIGNATURE :

BoffiEXPO

CLIENT:	BOFFI
ADDRESS:	FRANKFURT
NUMBER:	09-16
REV:	01
DESCRIPTION:	M30D40HIDE-09-16
H. CEILING:	3650
SCALE:	1:20
DATE:	21/01/16
ARCHITECT:	GIORGIA LICITRA

PLEASE CHECK THAT THE ARCHITECTURAL STRUCTURES, THE DRESSINGS AND THE FURNITURE DRAWN ABOVE ARE CORRECT. UNLESS STATED OTHERWISE IN WRITING THIS PROJECT IS TO BE CONSIDERED THE LATEST VALID VERSION.